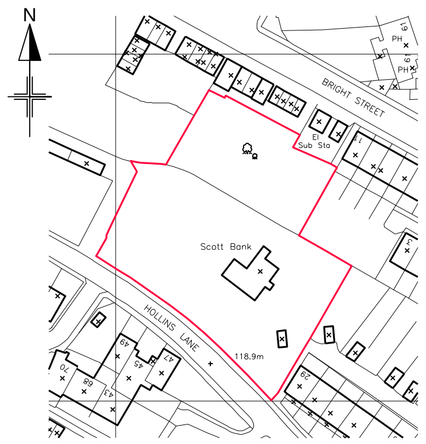

LOCATION PLAN SCALE 1:1250

SOUTH ELEVATION SCALE 1:100

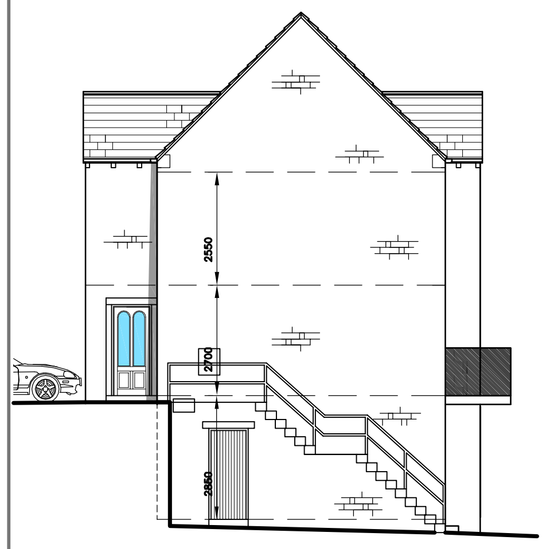

WEST ELEVATION SCALE 1:100

NORTH ELEVATION SCALE 1:100

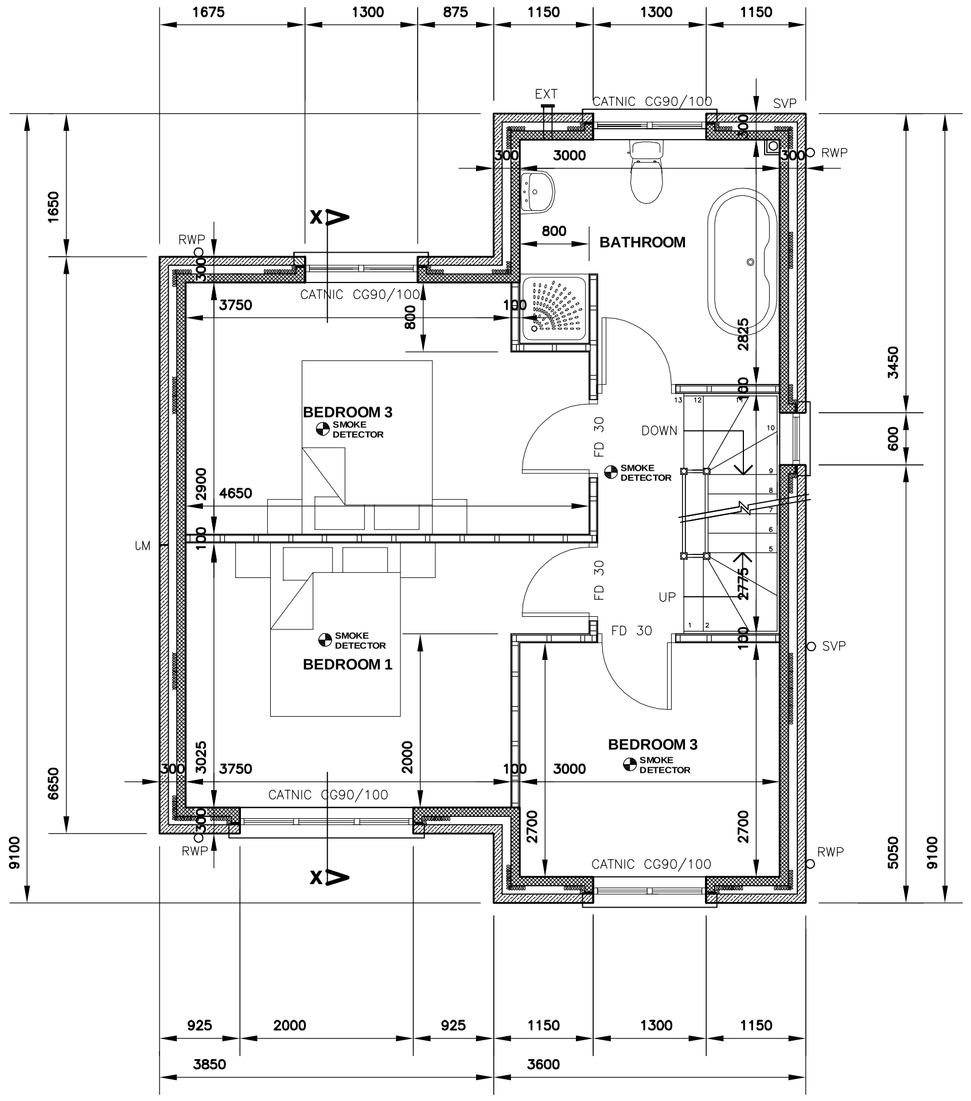

FIRST FLOOR PLAN SCALE 1:50

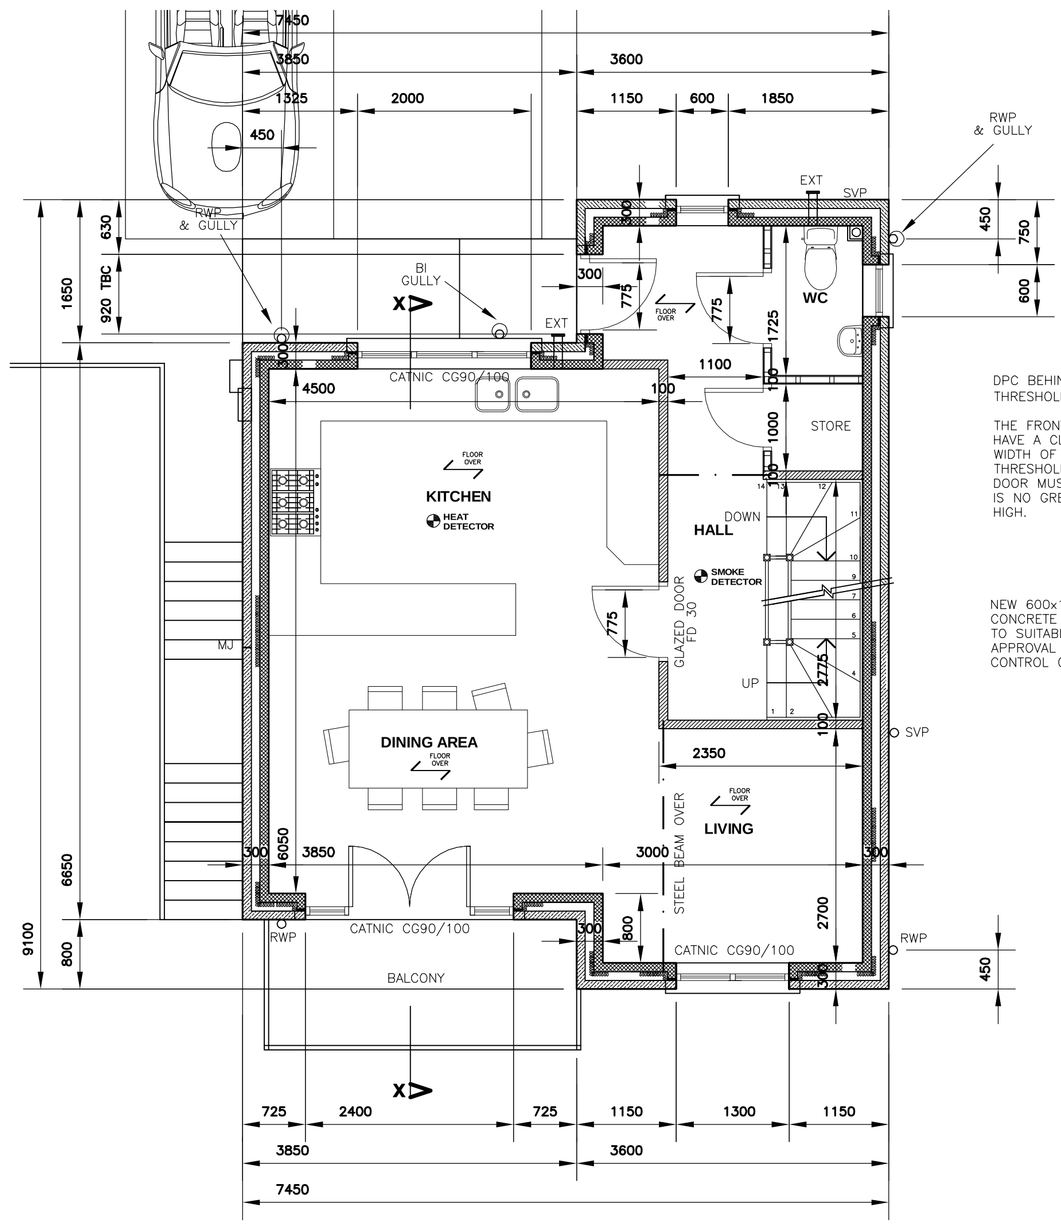

GROUND FLOOR PLAN SCALE 1:50

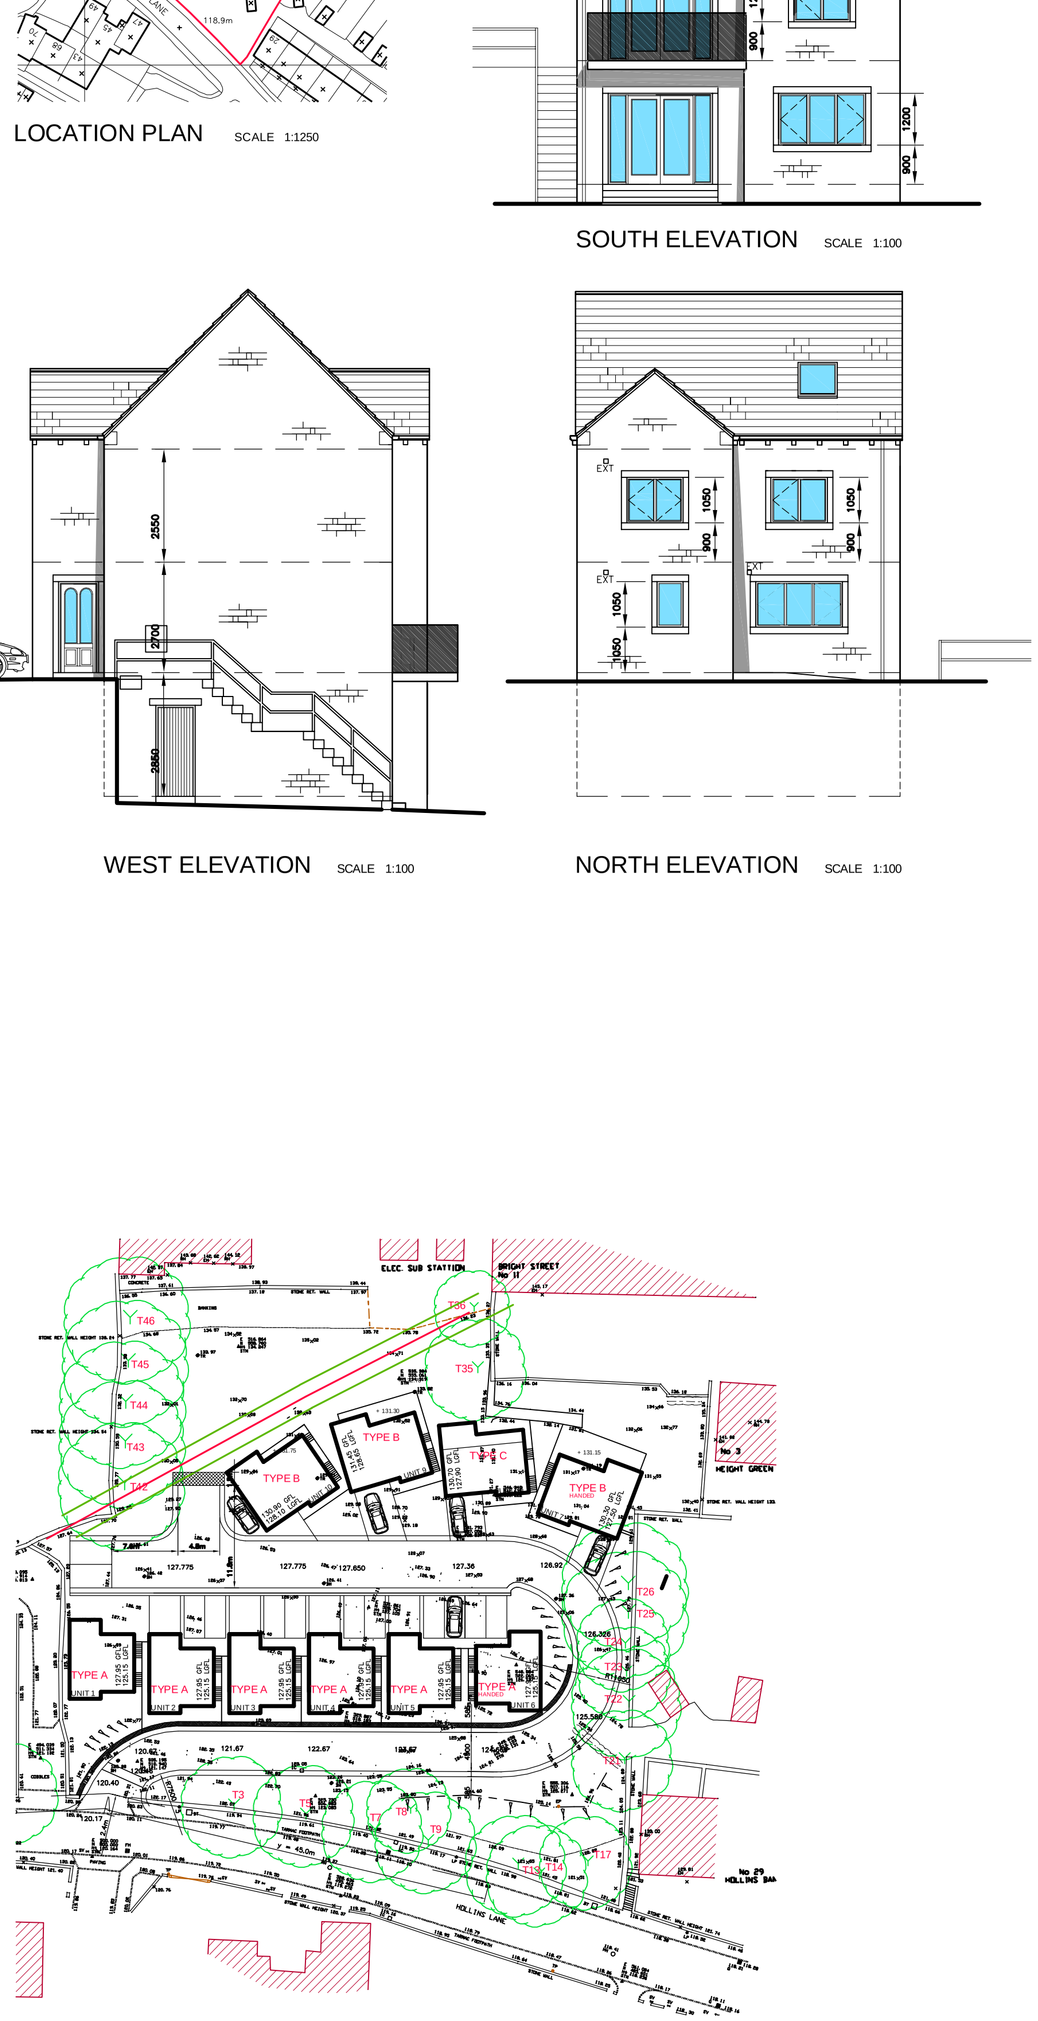

SITE PLAN SCALE 1:500

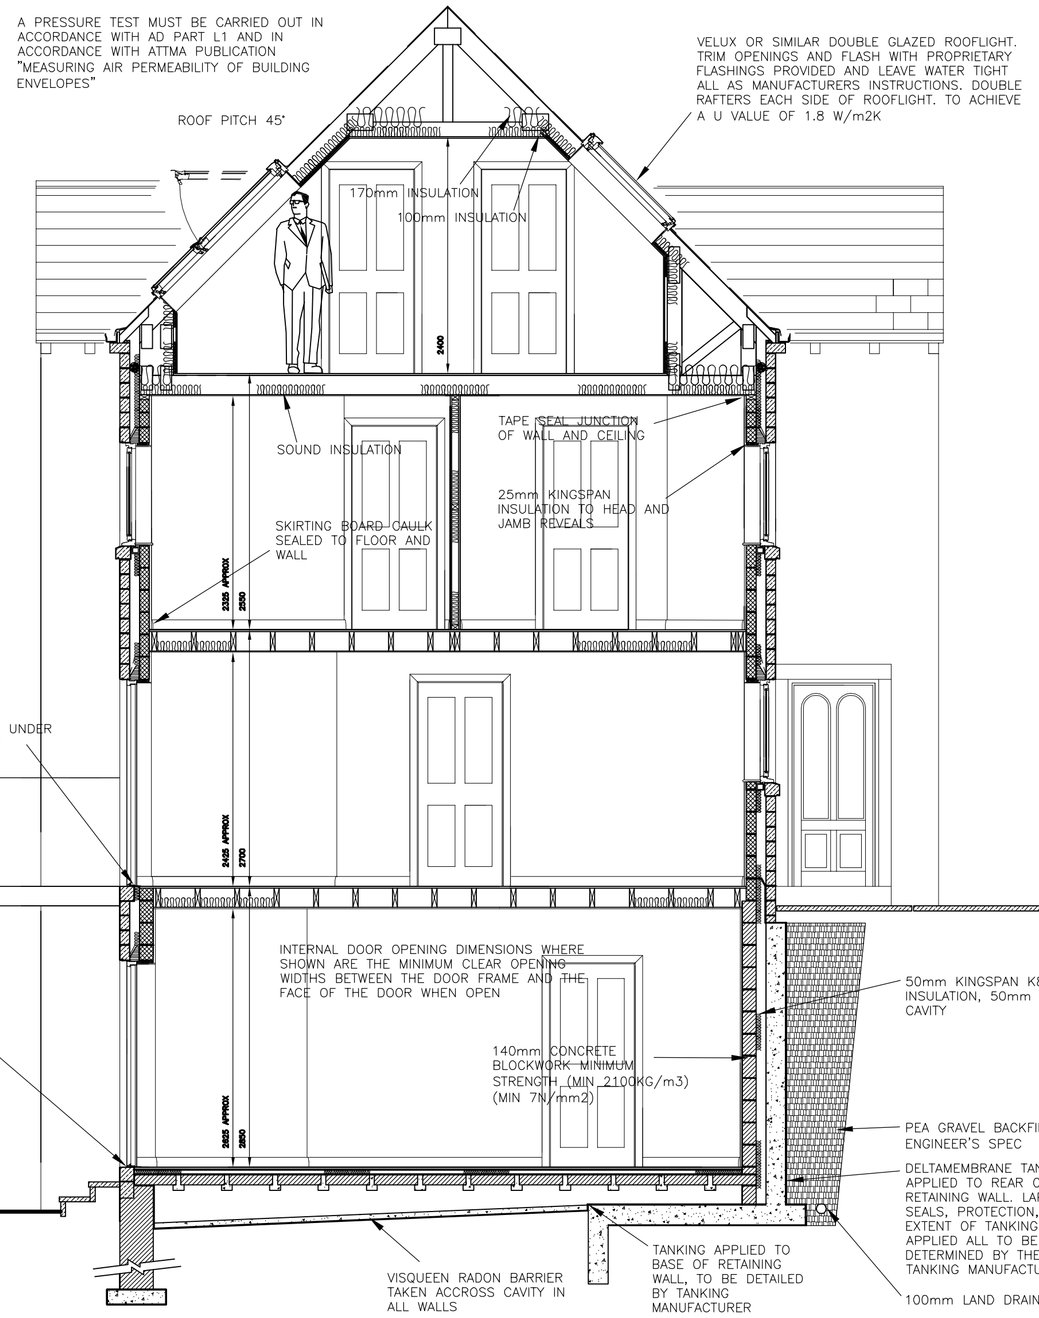

jasonbwade
Chartered Architectural Technologist

PROJECT

RESIDENTIAL DEVELOPMENT AT

SCOTT BANK
HOLLINS LANE
SOWERBY BRIDGE

PDF created with pdfFactory trial version www.pdffactory.com